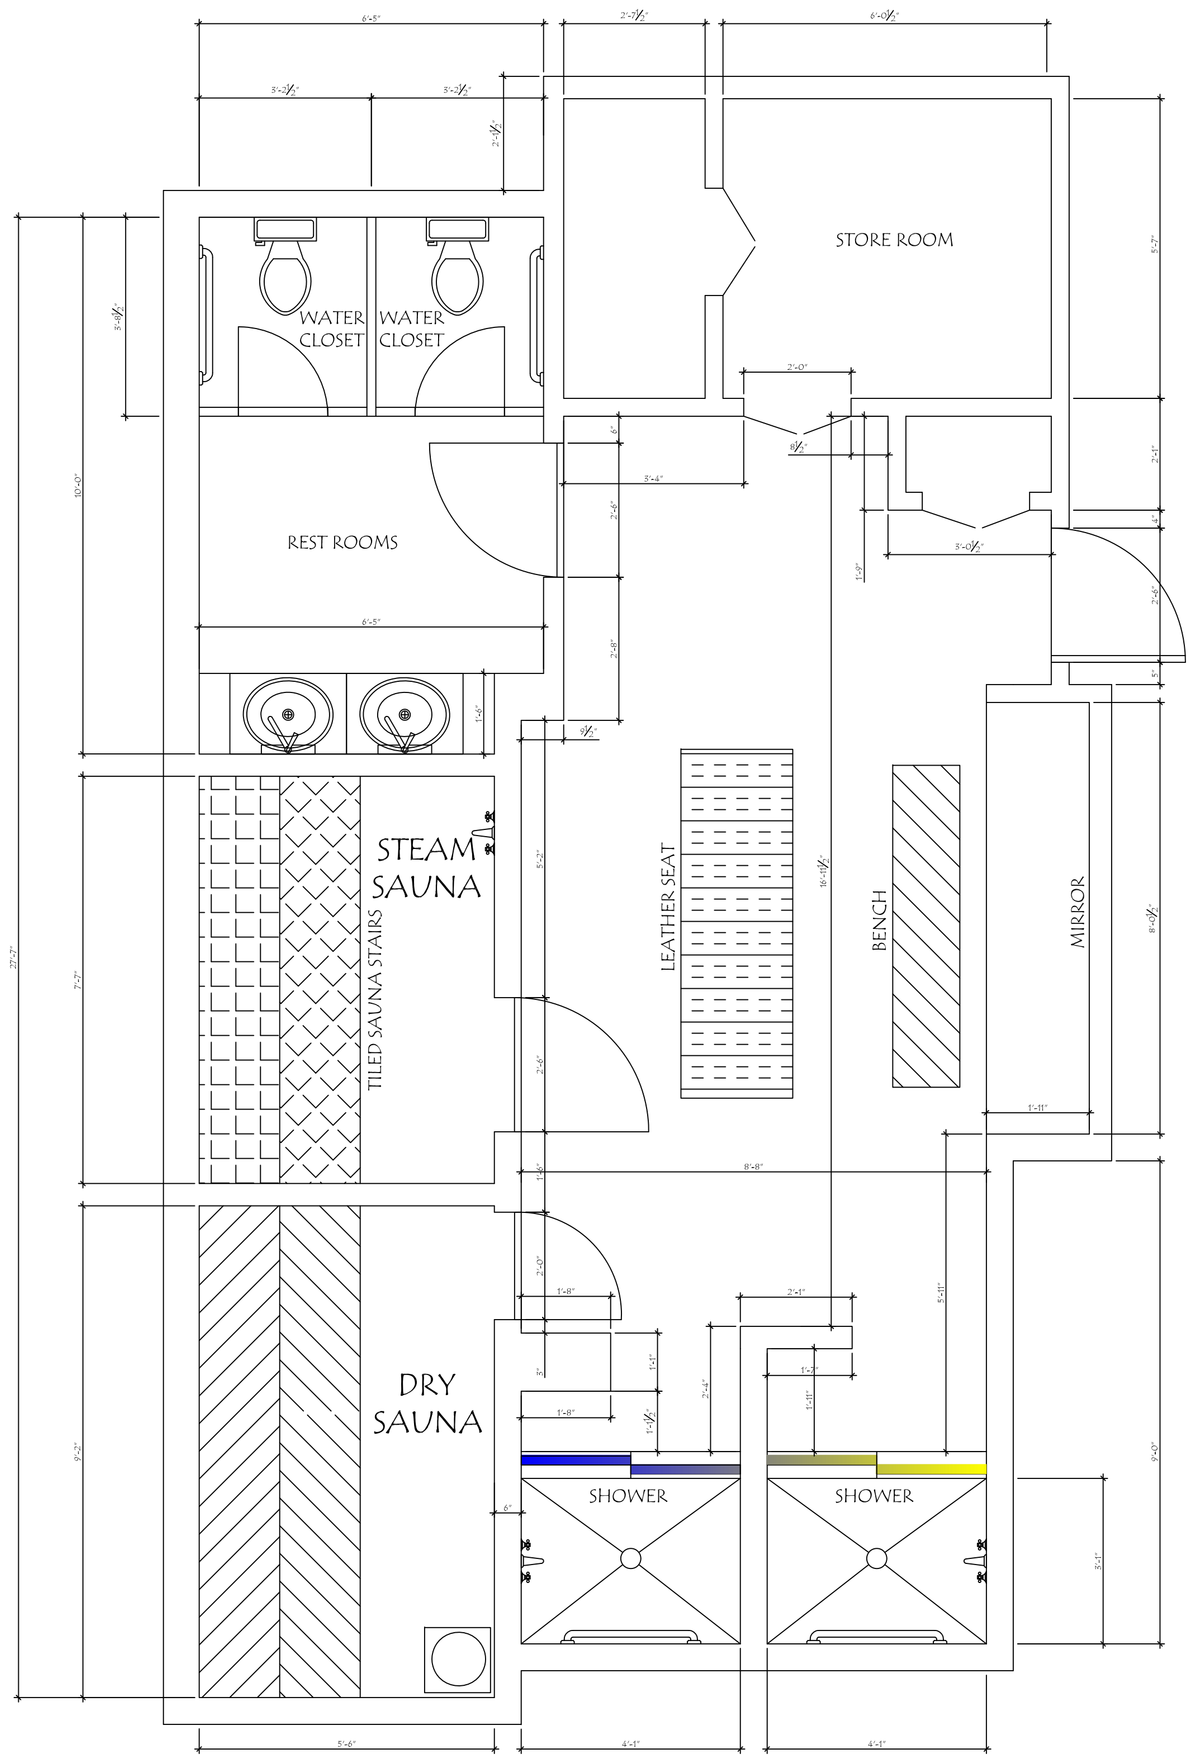

EXISTING WOMEN'S BATHROOM LAYOUT

SCALE: 1/2"=1'-0"

S&D Engineering and Construction, Inc
3107 N.W. 71st. Ave.
Margate, Florida 33063
QB# 52647 COA# 28388
Tel: (954) 775-0143
Fax: (754) 229-8401

EXISTING BATHROOM RENOVATION:
AQUARIUS CONDOMINIUMS ASSOCIATION
2751, SOUTH OCEAN DRIVE, FLORIDA

Seal

FARRUKH SAYEED
PE# 64701

Date: 04/10/2016
Drawn: NAD
Revised: NAD

Job No.
15084

Drawing No.
S-2